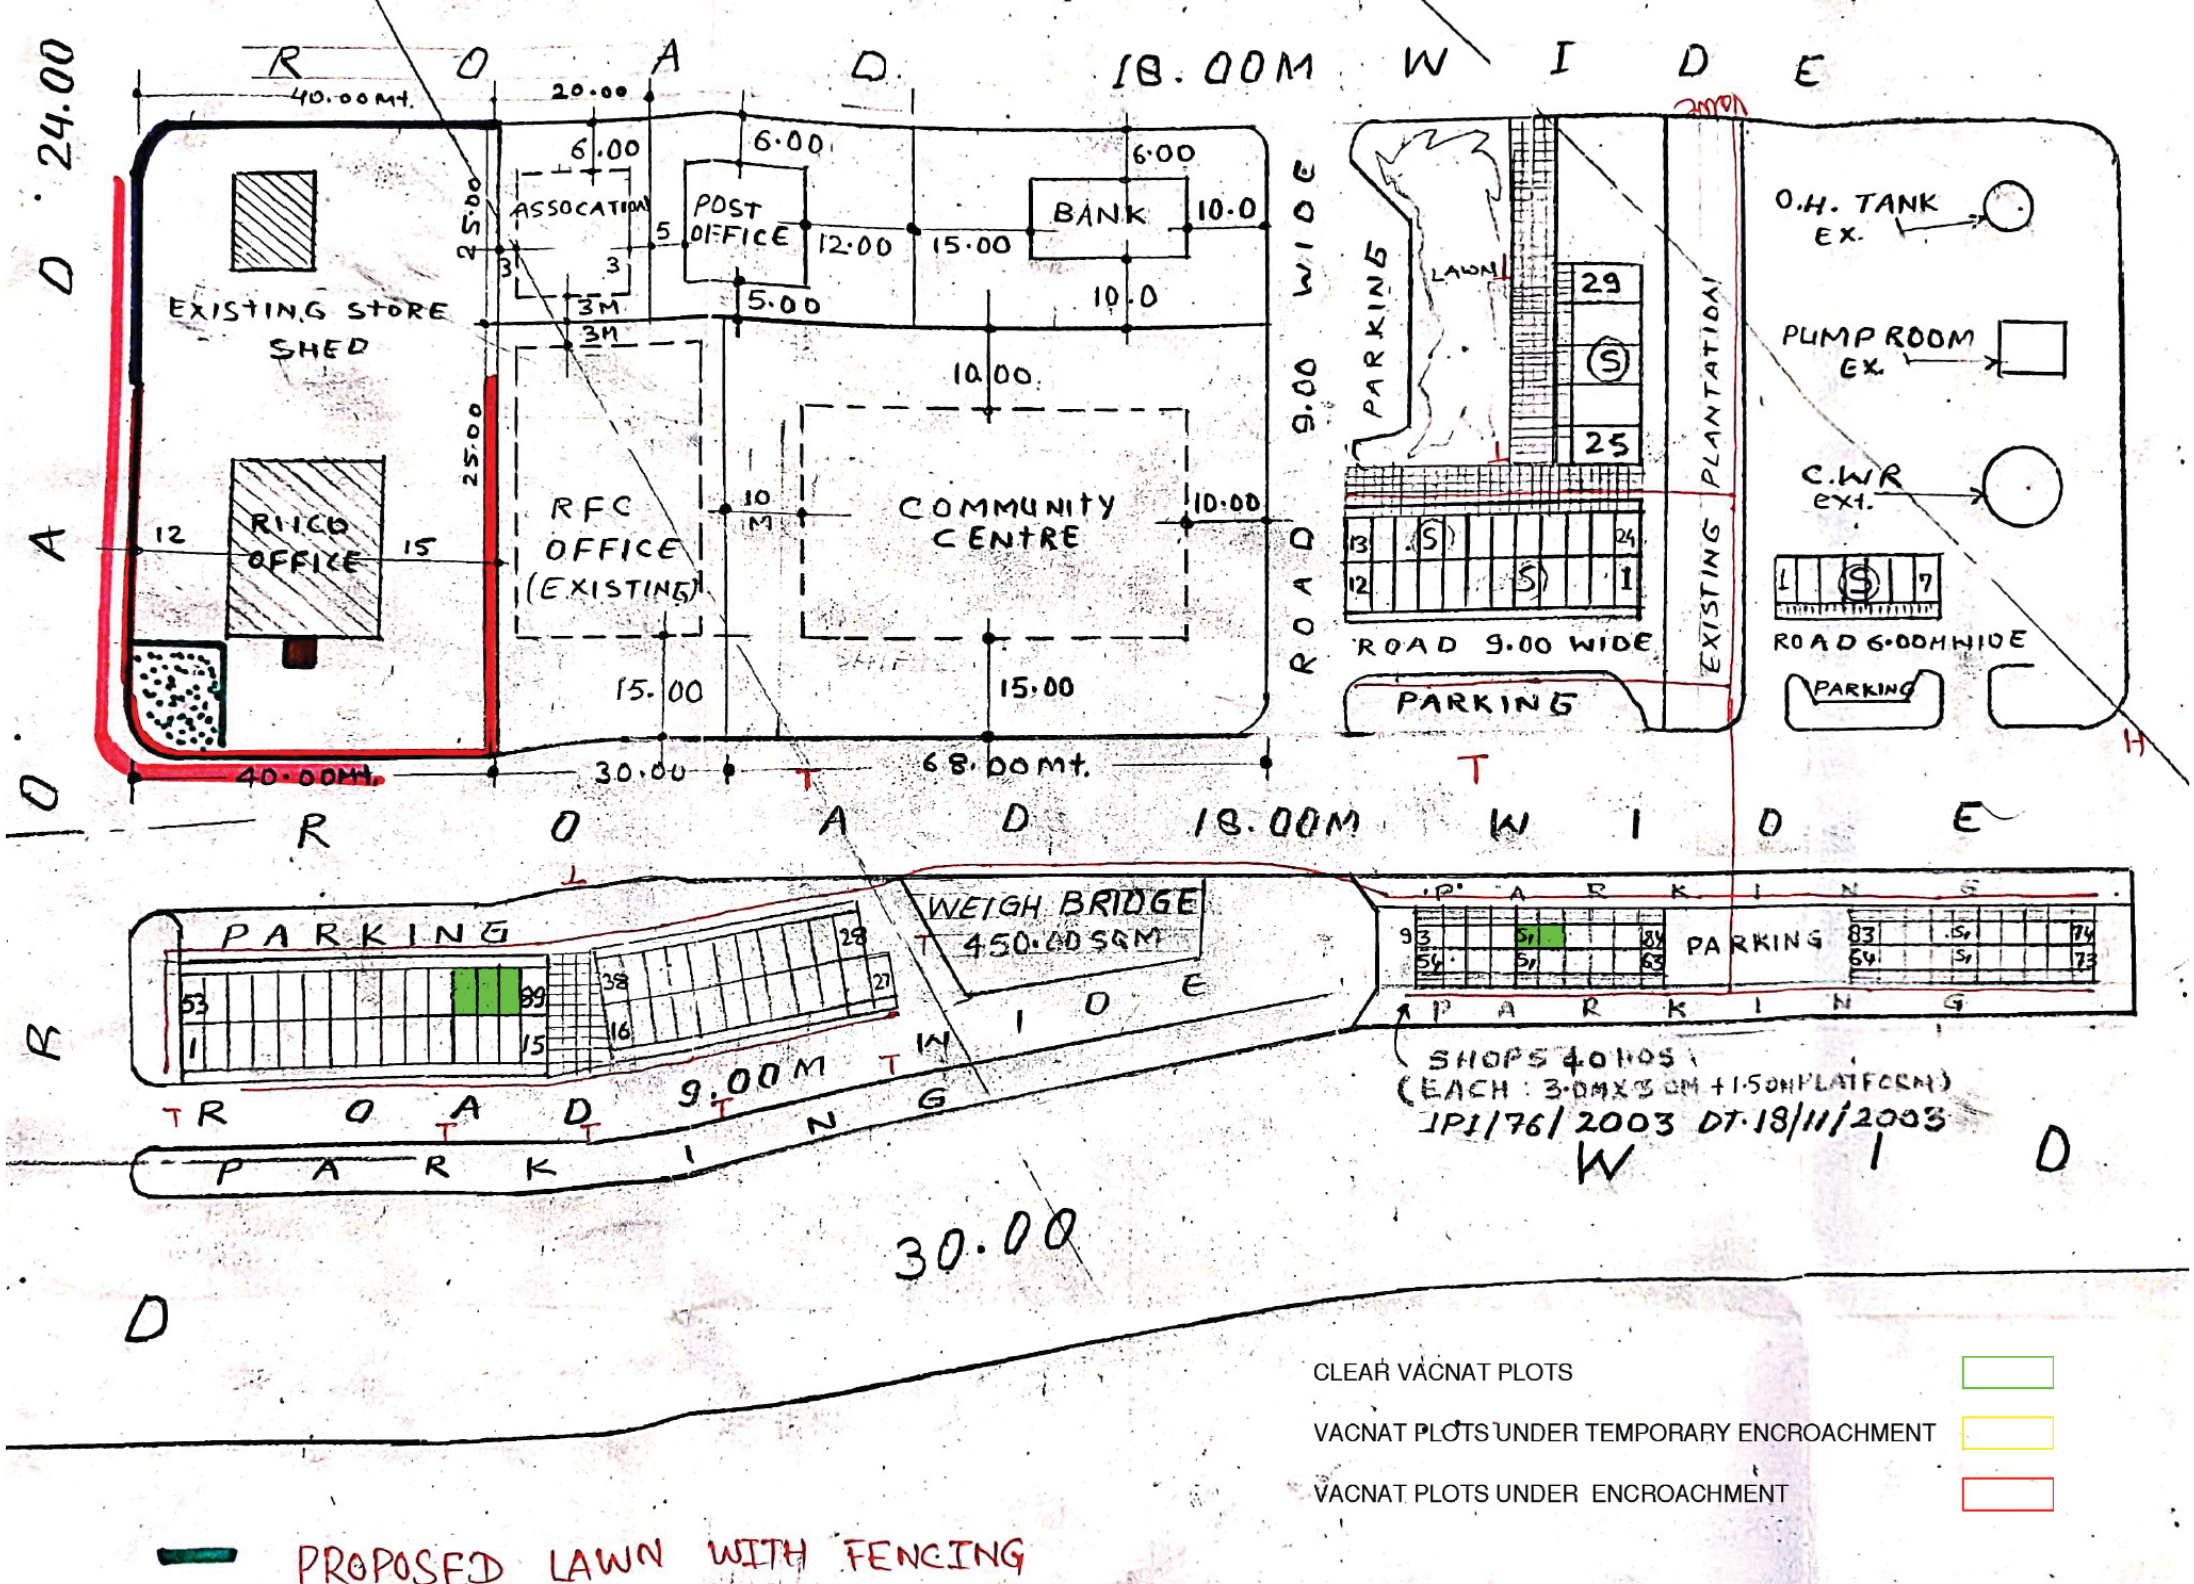
ROAD 18.00M WIDE
40.00 Mt.
20.00
6.00
6.00
6.00
ASSOCATION
POST OFFICE
BANK
10.0
12.00
15.00
5.00
10.0
EXISTING STORE SHED
25.00
RFC OFFICE (EXISTING)
COMMUNITY CENTRE
10.00
10.00
15.00
15.00
RICO OFFICE
12
15
40.00Mt.
30.00
68.00mt.
ROAD 9.00 WIDE
PARKING
LAWN
29
25
EXISTING PLANTATION
O.H. TANK EX.
PUMP ROOM EX.
C.WR ext.
ROAD 6.00M WIDE
PARKING
ROAD 18.00M WIDE
PARKING
WEIGH BRIDGE
450.00 SQM
PARKING
PARKING
PARKING
SHOPS 40 NOS
(EACH : 3.0MX3.0M + 1.5M PLATFORM)
JP1/176/2003 DT.18/11/2003
ROAD 9.00M WIDE
PARKING
30.00
CLEAR VACNAT PLOTS
VACNAT PLOTS UNDER TEMPORARY ENCROACHMENT
VACNAT PLOTS UNDER ENCROACHMENT
PROPOSED LAWN WITH FENCING