NOTE:-
1. AS PER PARA 21/N PLOTY NO.H.108 TO H-115 AND H1 116 TO H1-119 HAS BEEN REVISED TO F-168 TO F-110 & G-111 AND AS APPROVED BY CMD VIDE PARA 30/N ON DATED 01.06.2004 IN UNIT OFFICE FILE NO.NIL (FILE NAME LLOTMENT OF IND PLOTS IN 'TATKAL SCHEME'
2. PROPOSED REVISED PORTION SHOWN THUS

SD.03.06.2004
DY TOWN PLANNER

NOTE:-
1. REVISION HAS BEEN MADE AS PER R.M. LETTER NO.4050 DT 31.01.2002 AND APPROVED BY MANAGING DIRECTOR VIDE 190/N DT 12.02.2002 IN SECTION FILE.
2. THE ALLOTMENT OF PROP.PLOT MAY BE ONLY CONSIDERED IF NO OTHER PLOTS ARE AVAILABLE
3. PROPOSED PORTION SHOWN (P.NO.H-108 TO H-115)

SD.
DY TOWN PLANNER

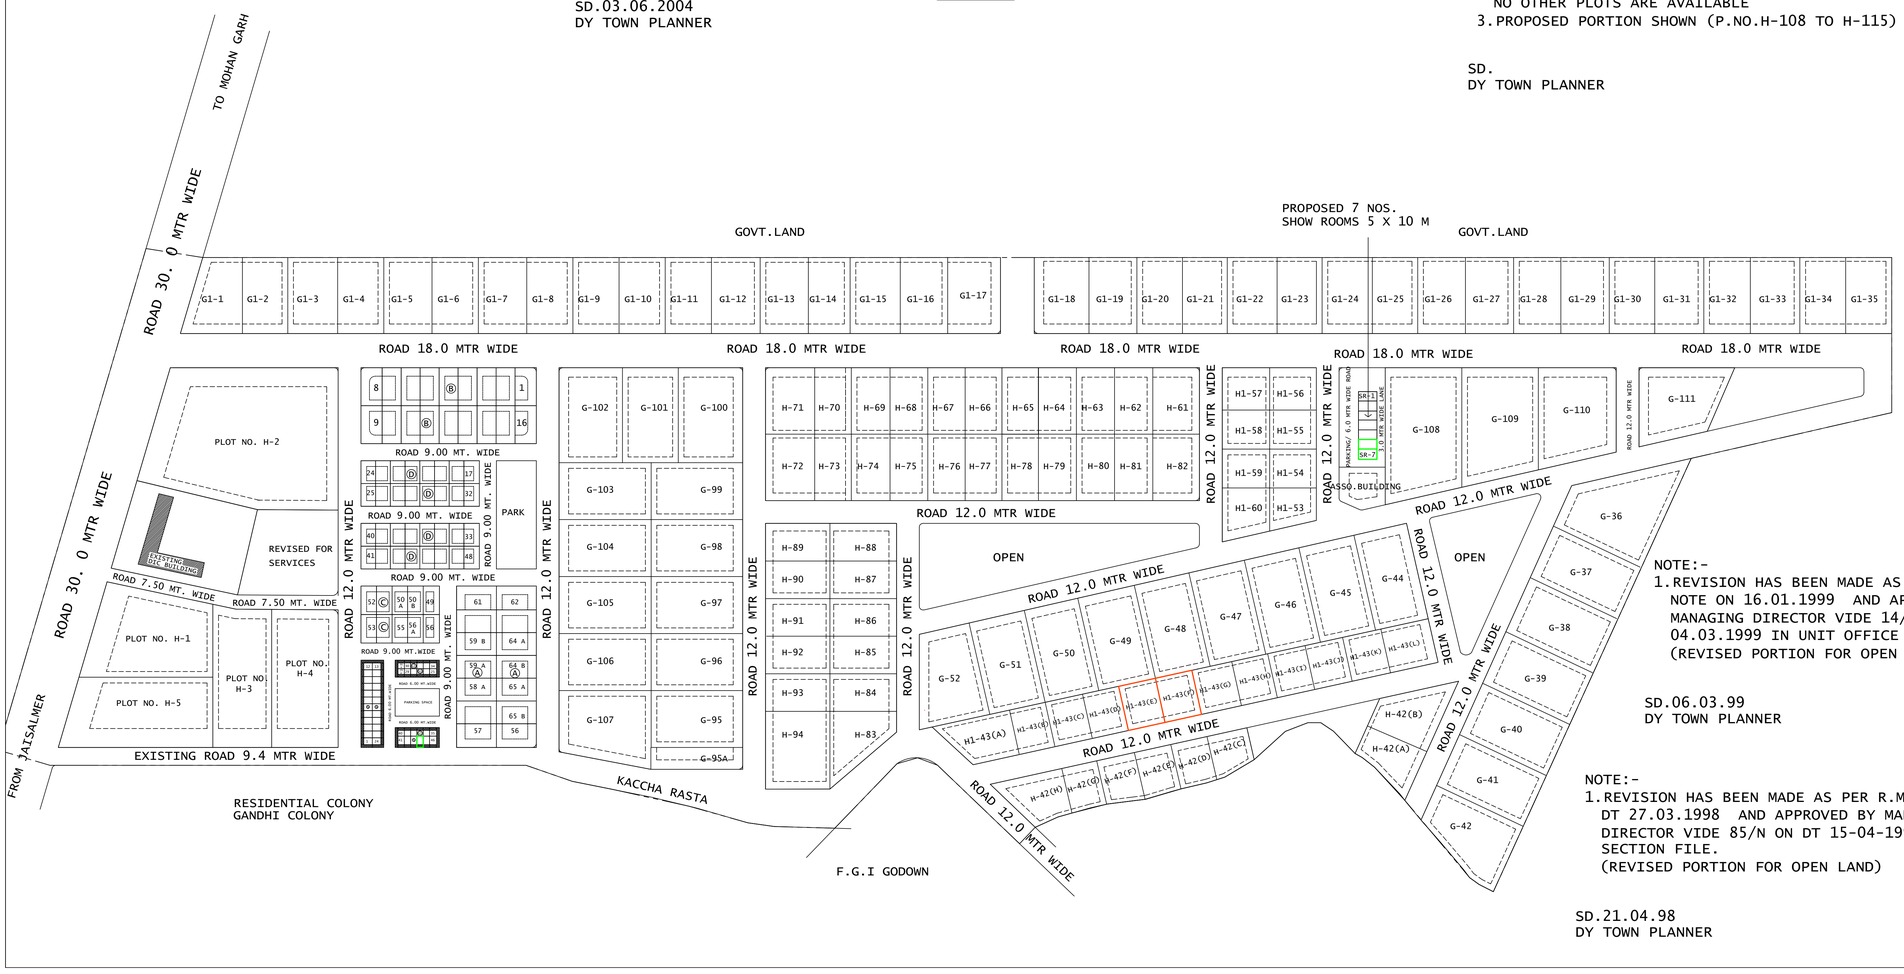

NOTE:-
1. REVISION HAS BEEN MADE AS PER R.M. NOTE ON 16.01.1999 AND APPROVED BY MANAGING DIRECTOR VIDE 14/N ON DT 04.03.1999 IN UNIT OFFICE FILE. (REVISED PORTION FOR OPEN LAND)

SD.06.03.99
DY TOWN PLANNER

NOTE:-
1. REVISION HAS BEEN MADE AS PER R.M. NOTE ON DT 27.03.1998 AND APPROVED BY MANAGING DIRECTOR VIDE 85/N ON DT 15-04-1998 IN SECTION FILE. (REVISED PORTION FOR OPEN LAND)

SD.21.04.98
DY TOWN PLANNER

SCHEDULE OF PLOTS

TYPE	NO. SIZE IN MTR	AREA IN SQM EACH	NOS.	SET BACKS FRONT	SIDES	SIDES	REAR
G	30.00 X 50.00	1500.00	28	5.0	3.0	3.0	3.0
G1	25.00 X 40.00	1000.00	42	5.0	3.0	-	2.5
H	20.00 X 35.00	700.00	35	4.0	3.0	-	2.0
H1	20.00 X 25.00	500.00	16	3.0	3.0	-	2.0
TOTAL NOS OF PLOTS			121				

LAND USE

AREA	UNDER	SCHEME	53.50	ACRES
"	"	PLOTS	31.77	"
"	"	ROADS	10.15	"
"	"	OPEN	1.40	"
"	"	SERVICES	5.50	"
"	"	RESIDENTIAL	4.50	"

(RESI. COLONY & COMM COMP)

NOTE:-
THIS DRAWING BEARS APPROVAL OF MANAGING DIRECTOR VIDE 74/N DT 05.12.1997 IN SECTION FILE

CLEAR VACANT PLOTS

PLOT UNDER ENCROACHMENT/ DISPUTE

REVISED RLAYOUT PLAN OF INDUSTRIAL AREA JAISALMER (RAJASTHAN)

SCALE:- 1.00 CM= 20.00 METER	DRG. NO.	IPI/597/97/DT.08.12.1997
(D.R.GANDHI) SR. D/MAN	REV.1 REV.2 REV.3	IPI/666/98 DATED 22.04.98 IPI/752/99 DATED 06.03.99 IPI/1123/02 DATED 15.02.02
(B.S.PARIHAR) ASSTT.TOWN PLANNER		N
S.D LAVANG SHARMA DY.TOWN PLANNER		