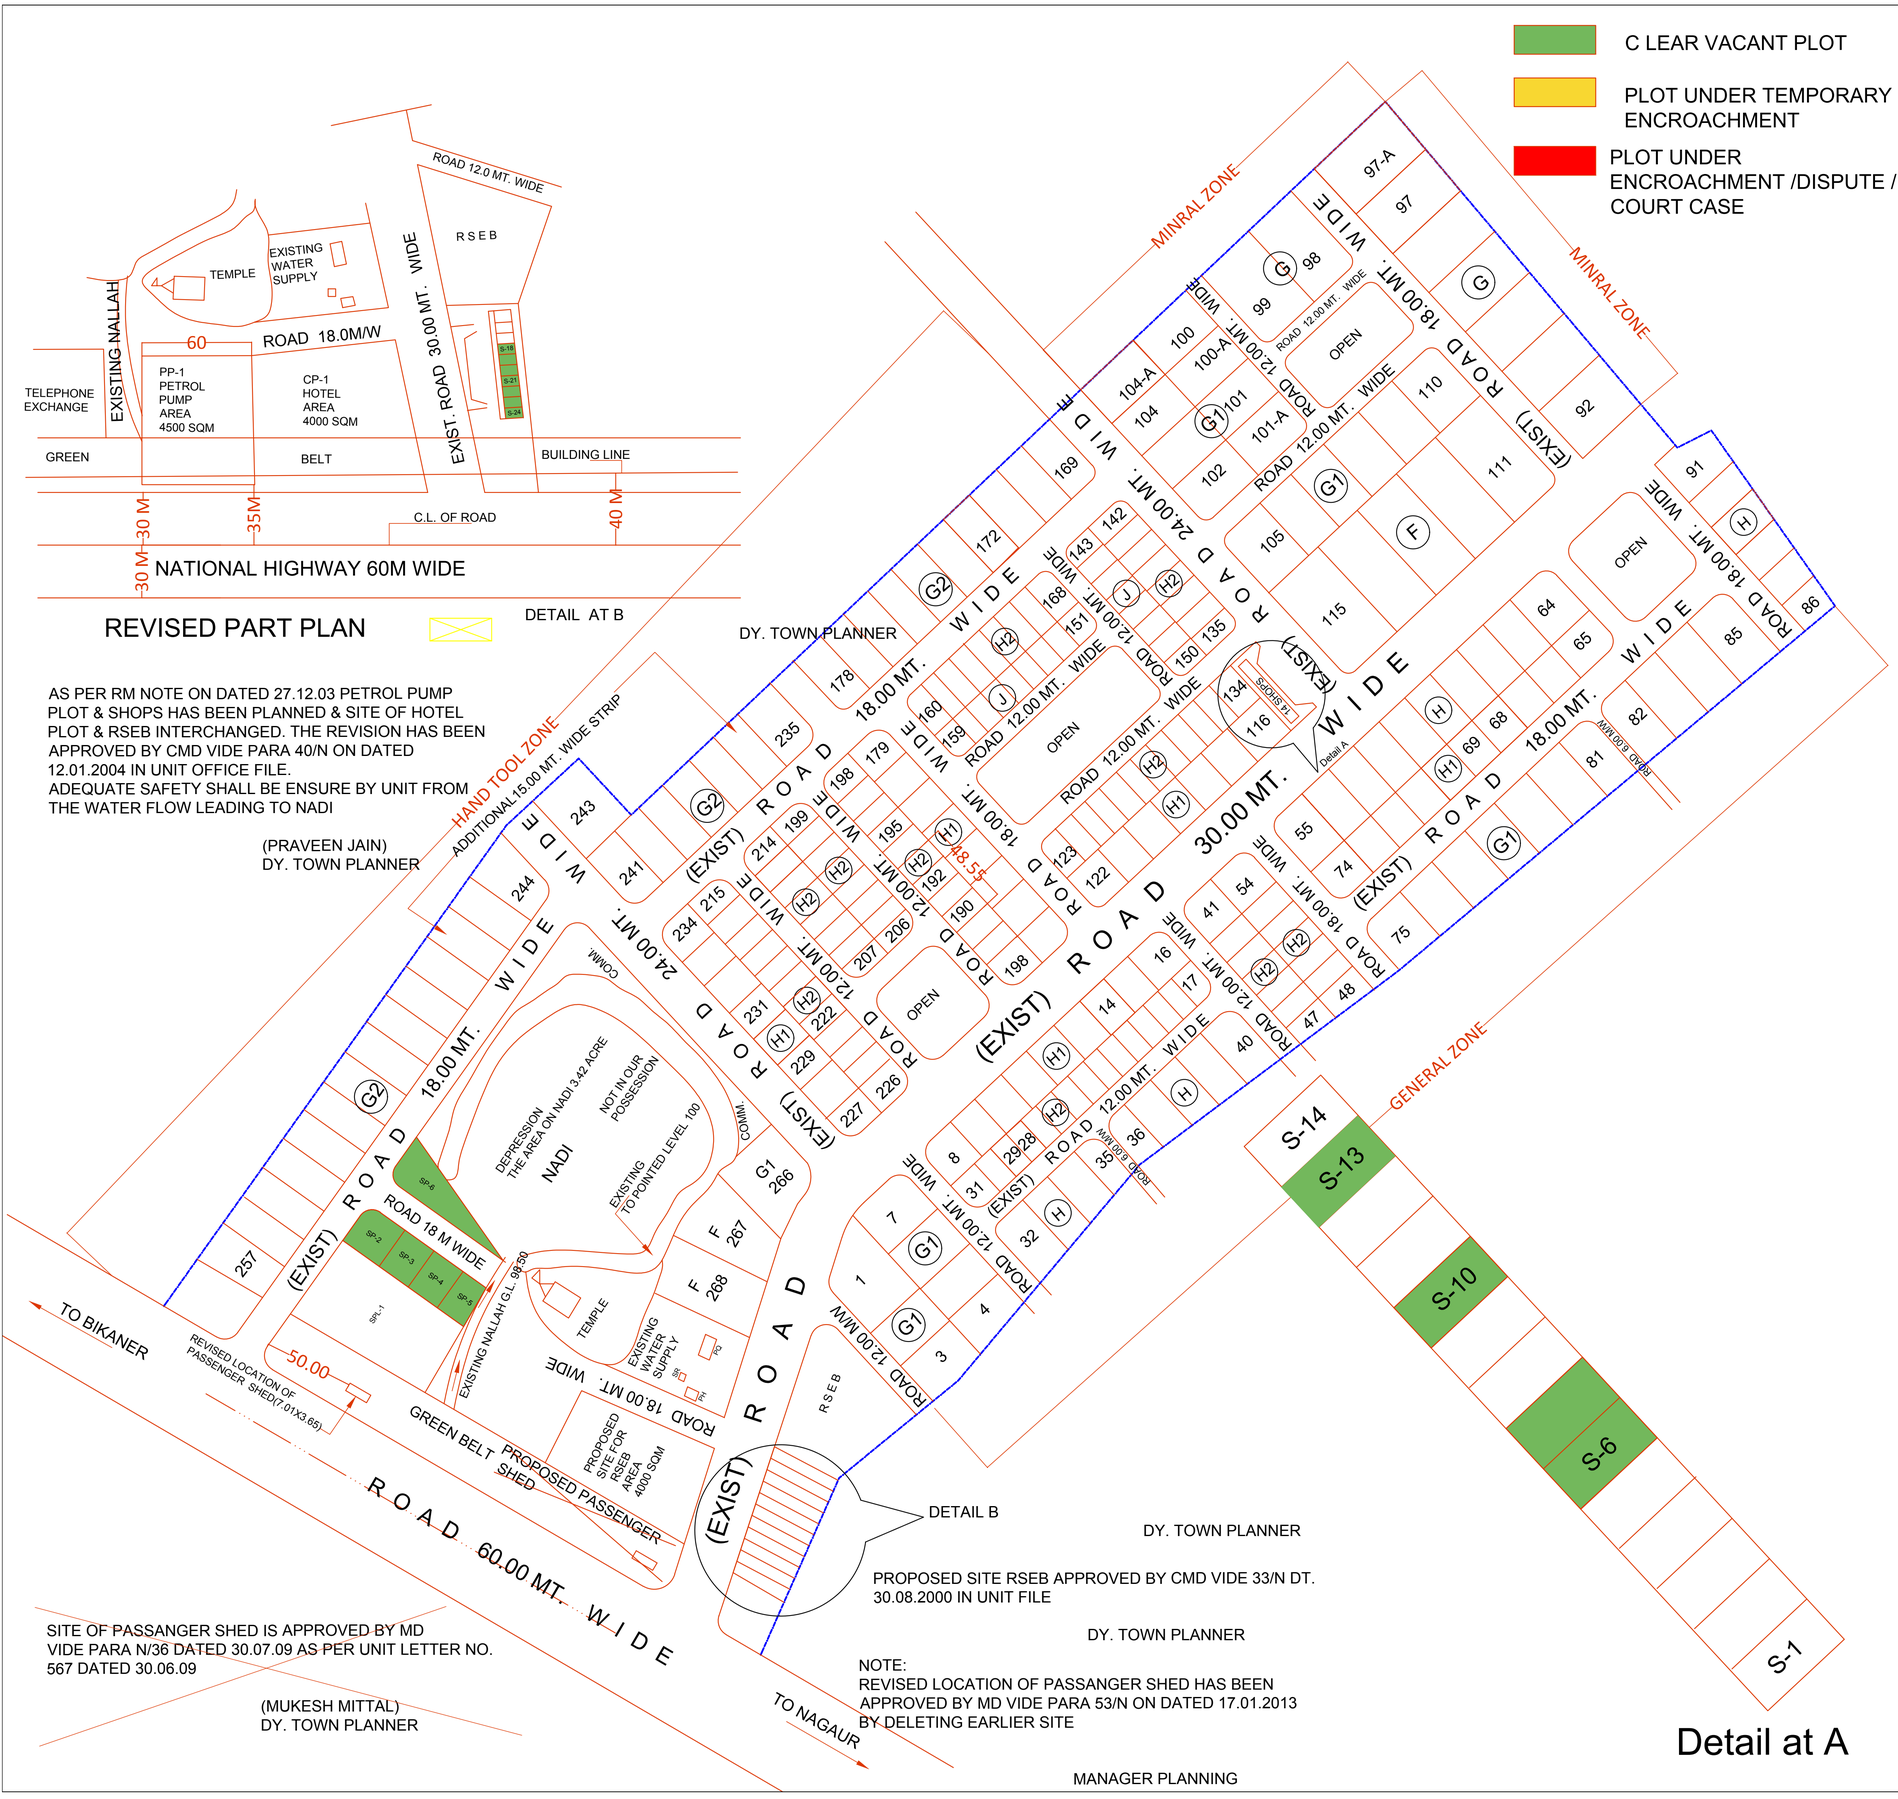

SCHEDULE OF PLOTS

TYPE	SIZE IN METERS	AREA IN Sq.Mt.	NOS.	SET BACKS FRONT	SIDE I	REAR
F	30.00X65.00	2000	07	05.00	3.00	2.50
G	30.00X50.00	1500	09	05.00	3.00	3.00
G1	25.00X40.00	1000	33	05.00	3.00 ONE SIDE	2.50
G2	20.00X40.00	800	32	05.00	3.00 ONE SIDE	2.50
H	20.00X35.00	700	25	04.00	3.00 ONE SIDE	2.00
H1	20.00X25.00	500	42	03.00	3.00 ONE SIDE	1.20
H2	12.00X25.00	300	98	03.00	1.50 ONE SIDE	1.20
J	12.50X20.00	250	17	03.00	1.50 ONE SIDE	1.20
S	3.00X6.00	18	14		--	1.20
TOTAL NO. OF PLOTS			263/14			

LAND USE

AREA UNDER SCHEME	78.80 ACRE
PLOTS	41.49
ROADS	21.14
OPEN	3.20
SERVICES	4.85
GREEN BELT	2.52
NADI	1.10
COMERCIAL	2.15
RSEB	0.70
TELEPHONE EXCHANGE	1.00
WATER SUPPLY	0.65

NOTE:
1. THIS DRAWING SUPERCEEDEDS DRG. NO. IPI/428/96 DT. 15.06.96 AND REVISED DRG. NO. IPI/698/98 DT. 01.08.98.
2. THE PLOT NO. G1-258 TO G1-265 9 7 PLOTS) DELETED FROM THE SCHEME.
3. TOTAL ARA UNDER NADI- 4.52 ACRE
   AREA OF NADI NOT IN POSSESSION - 3.42 ACRE SHOWN THUS
   UNDER NADI 1.10 ACRE
4. THIS DRAWING HAS BEEN REVISED AS PER REGIONAL MANAGER LETTER NO. 831 DATED 31.07.99 AND APPROVED BY EXECUTIVE DIRECTOR VIDE 81/N DATED 13.12.99 IN SEC. FILE.

REVISED LAY OUT PLAN OF MINI GROWTH CENTRE NAGAUR, DISTT. NAGAUR

SCALE 1 CM= 20MT.

IPI/807/99 DT. 18.12.99

IPI/941/2000 DT. 2.9.2000
IPI/83/2004 DT. 15.01.2004
IPI/585/09 DT. 4.8.09
IPI/851/2013 DT. 22.01.13

R.K. MEHIRCHANDANI
SR. DRAUGHTSMAN

B.S. PARIHAR
ASSTT. TOWN PLANNER

LAVANG SHARMA
DY. TOWN PLANNER

N