


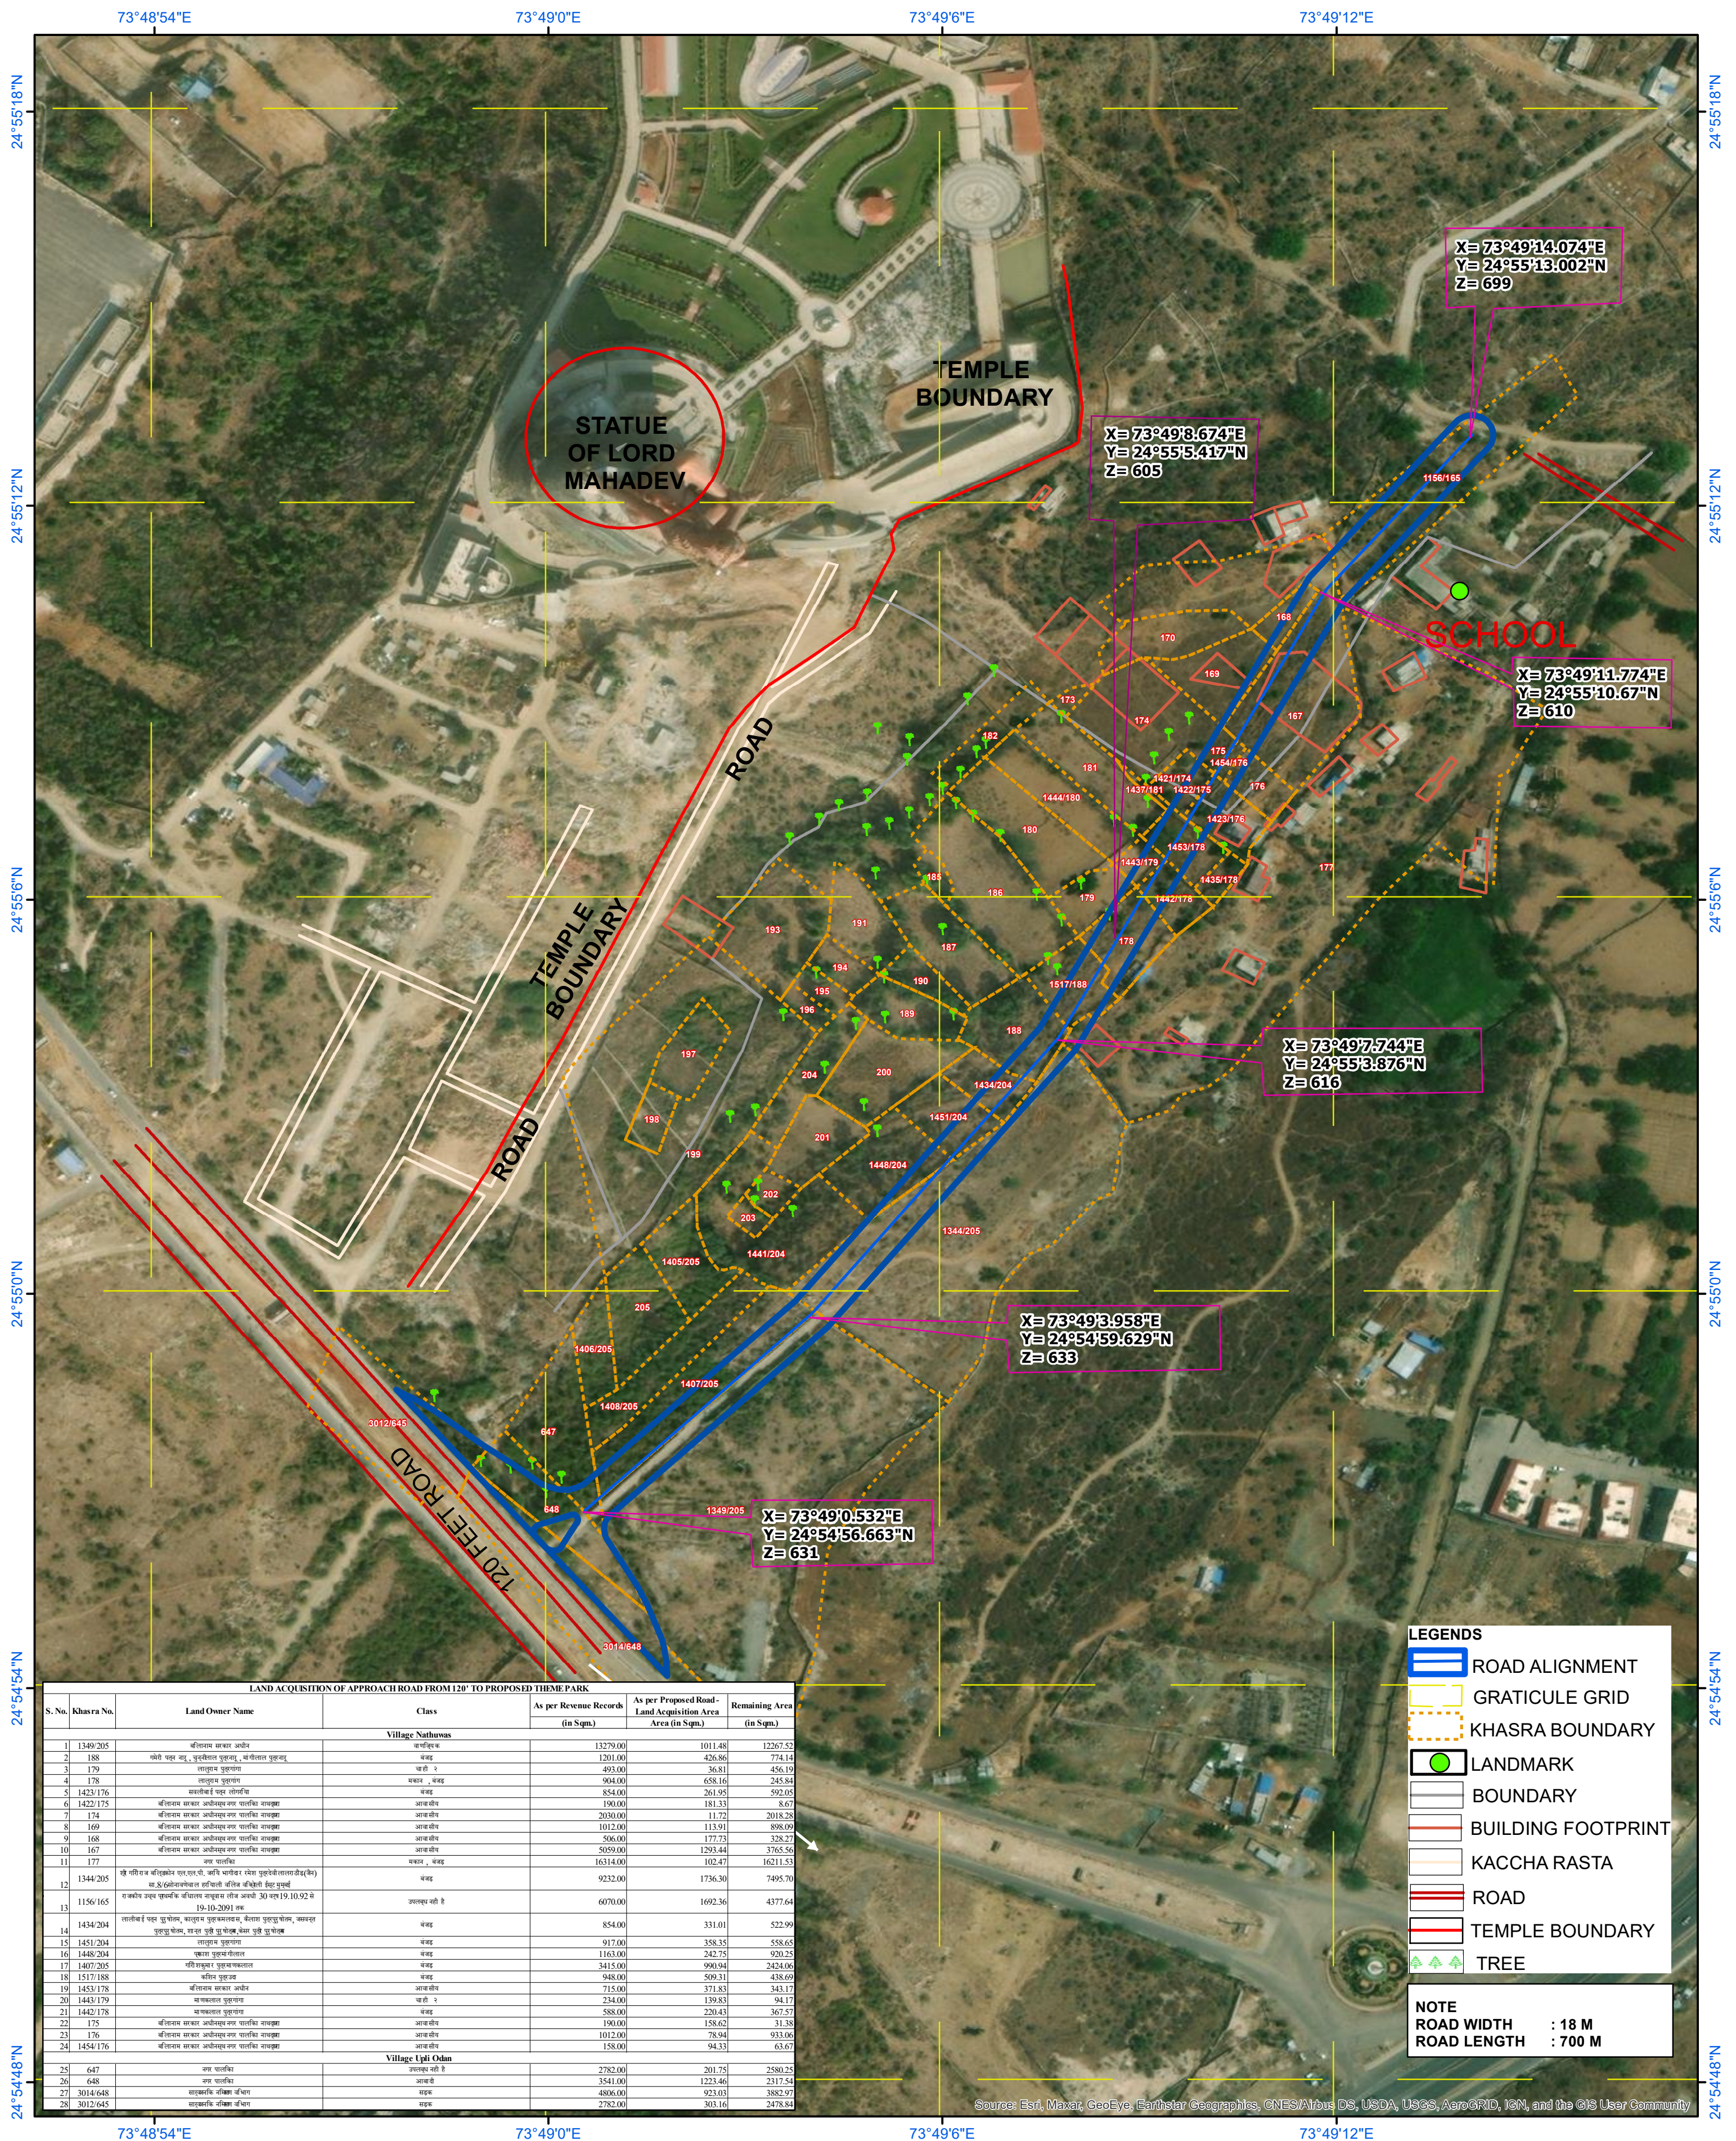

LAND ACQUISITION OF APPROACH ROAD FROM 120' TO PROPOSED THEME PARK						
S. No.	Khasra No.	Land Owner Name	Class	As per Revenue Records	As per Proposed Road - Land Acquisition Area	Remaining Area
				(in Sqm.)	(in Sqm.)	(in Sqm.)
Village Nathwasa						
1	1349/205	भिलास साकार अमीर	अनसूचित	13279.00	1011.48	12267.52
2	188	महो वल्लभ नर, पुर्वीलाल पुरवाम, सचीलाल पुरवाम	बंयद	12201.00	426.86	774.14
3	179	लालराम पुरवाम	बाही रो	493.00	36.81	456.19
4	178	लालराम पुरवाम	प्रबन्ध, बंयद	904.00	658.16	245.84
5	1423/176	सरलक्ष्मी ई फार लोखी	बंयद	854.00	261.95	592.05
6	1422/175	भिलास साकार अमीरदयस नाम पालवि जायका	अनसूचित	190.00	181.33	8.67
7	174	भिलास साकार अमीरदयस नाम पालवि जायका	अनसूचित	2030.00	11.72	2018.28
8	169	भिलास साकार अमीरदयस नाम पालवि जायका	अनसूचित	1012.00	113.91	898.09
9	168	भिलास साकार अमीरदयस नाम पालवि जायका	अनसूचित	506.00	177.73	328.27
10	167	भिलास साकार अमीरदयस नाम पालवि जायका	अनसूचित	5059.00	1293.44	3765.56
11	177	नर पालवि	प्रबन्ध, बंयद	16314.00	102.47	16211.53
12	1344/205	श्री मीरगज बिहोमोस पार,लार,पो, जयि बाबाबा रमोस लुकेवेललाराड्री(के) स.8/कोमकोमोसल हजिपोसि वजील बिहोमोसि वीरु मुळु	बंयद	9232.00	1736.30	7495.70
13	1156/165	रमजोस अरुस अरुस बिहोमोस लुकेवेल लीस अरुस 10/30 नार.19.10/92 मे 19/10-2091 नर	अनसूचित नरी रो	6070.00	1692.36	4377.64
14	1434/204	लालीकोई ई पुर पुमोळ, कालरुम पुर्ववामोस, कोमारा कलुपुळोमोस, बामनद पुरवुळोमोस, सारु पुळी पुमोळ,बेसा पुळी पुमोळ	बंयद	854.00	331.01	522.99
15	1451/204	लालराम पुरवाम	बंयद	917.00	358.35	558.65
16	1448/204	कलारा पुर्ववामीलाल	बंयद	1163.00	242.75	920.25
17	1407/205	मीरलकुमन र पुरवामफालाल	बंयद	3415.00	990.94	2424.06
18	1517/178	मिर्लन पुरवाम	बंयद	948.00	509.31	438.69
19	1453/178	भिलास साकार अमीर	अनसूचित	715.00	371.83	343.17
20	1443/178	बामनलाल पुरवाम	बाही रो	224.00	139.83	94.17
21	1442/178	बामनलाल पुरवाम	बंयद	588.00	220.43	367.57
22	175	भिलास साकार अमीरदयस नाम पालवि जायका	अनसूचित	190.00	158.62	31.38
23	176	भिलास साकार अमीरदयस नाम पालवि जायका	अनसूचित	1012.00	78.94	933.06
24	1454/176	भिलास साकार अमीरदयस नाम पालवि जायका	अनसूचित	158.00	94.33	63.67
Village Upli Odh						
25	647	नर पालवि	अनसूचित रो रो	2782.00	201.75	2580.25
26	648	नर पालवि	अनसूचित	3541.00	1223.46	2317.54
27	3014/648	सरदुबधिर- निळमा अंधार	सरदु	4806.00	923.03	3882.97
28	3012/645	सरदुबधिर- निळमा अंधार	सरदु	2782.00	303.16	2478.84

Source: Esri, Maxar, GeoEye, Earthstar Geographics, CNES/Airbus DS, USDA, USGS, AeroGRID, IGN, and the GIS User Community

PROJECT NAME PROPOSED APPROACH ROAD FROM 120FEET ROAD TO PROPOSED THEME PARK, NATHDWARA	Drawing Title KHASRA SUPERIMPOSITION ON ROAD ALIGNMENT & IMAGERY		 <u>R-TECH INFRA ASSOCIATES</u> <u>204-2ND FLOOR, SUN N MOON BUILDING,</u> <u>BELVEDERE PARK, SWAGE FARM ROAD, GOVINDPUR</u> <u>PIN- 302005, JAIPUR, (RAJ.)</u>
	Scale - 1 : 2000	N 	